REPRODUCED FROM THE ORDNANCE SURVEY MAPPING WITH THE PERMISSION OF THE CONTROLLER OF HER MAJESTY'S STATIONERY OFFICE CROWN COPYRIGHT. UNAUTHORISED REPRODUCTION INFRINGES CROWN COPYRIGHT AND MAY LEAD TO PROSECUTION OR CIVIL PROCEEDINGS. BALFOUR BEATTY LICENSE No. 100048446.

RISK SCHEDULE

No.	Affected services/utilities
1	HV 33kV & 11kV electric
2	LP Gas
3	Surface Water
4	Foul Water
5	Water main
6	MP Gas

SAFETY, HEALTH AND ENVIRONMENTAL INFORMATION

IN ADDITION TO THE HAZARDS / RISKS NORMALLY ASSOCIATED WITH THE TYPES OF WORK DETAILED IN THIS DRAWING, NOTE THE FOLLOWING SIGNIFICANT RESIDUAL RISKS (REFERENCE SHALL ALSO BE MADE TO THE DESIGN HAZARD LOG)

CONSTRUCTION

UNDERGROUND SERVICES IN VICINITY OF WORK: BT, LOW PRESSURE GAS, LV A. ND HV ELECTRIC, VIRGIN MEDIA, WATER SUPPLY, SURFACE WATER AND FOUL DRAINAGE TRAFFIC SIGNALS DUCTING AND EQUIPMENT. REFER TO ISSUED UTILITY PLANS & TRIAL HOLE INFORMATION FOR LOCATION OF UNERGROUND SERVICES.

MAINTENANCE / CLEANING

NONE

USE

NONE

DECOMMISSIONING / DEMOLITION

NONE

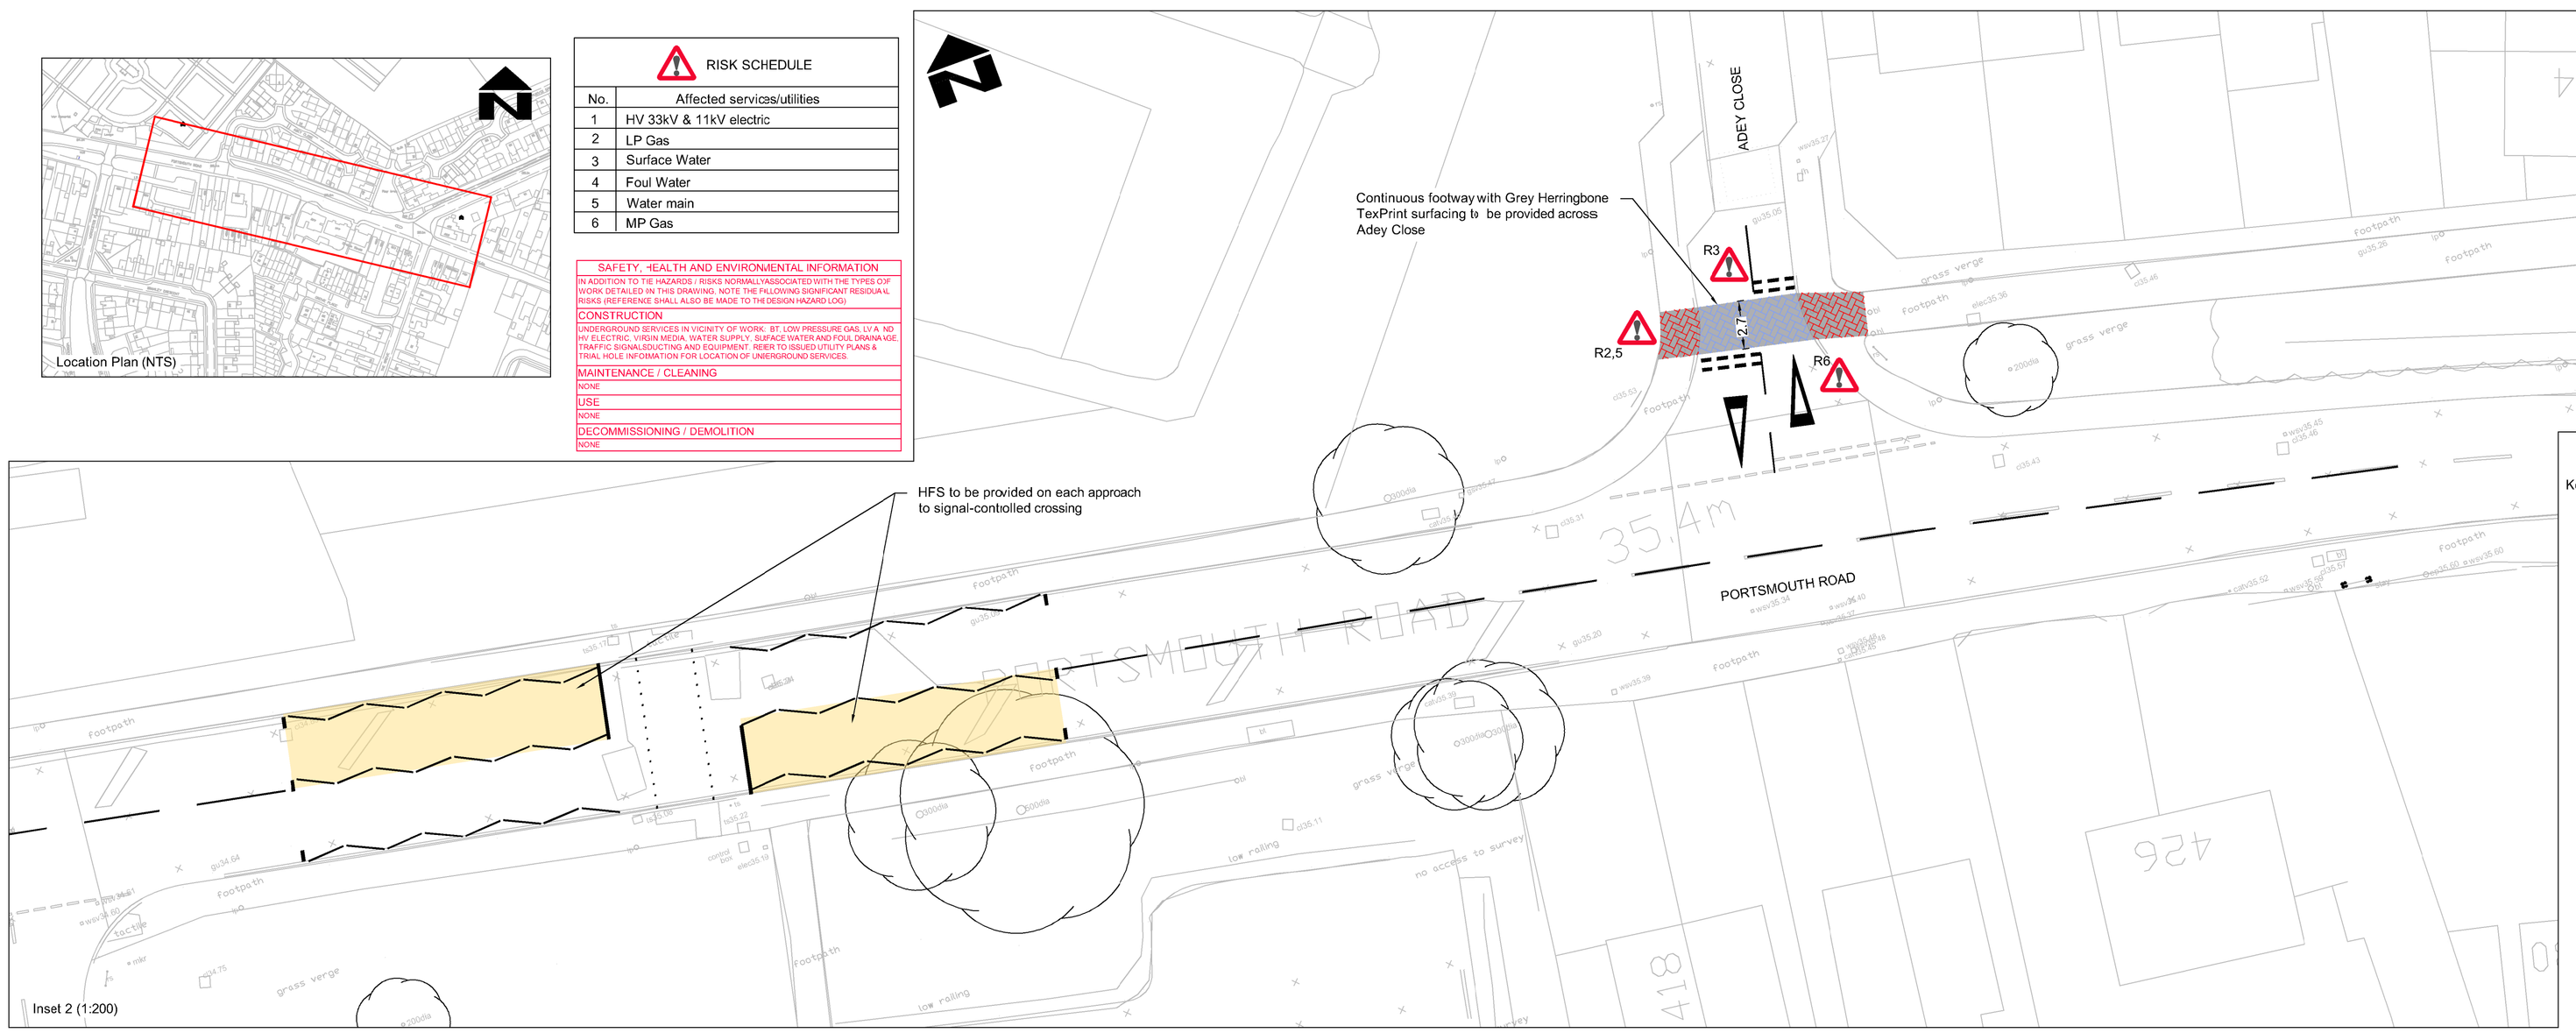

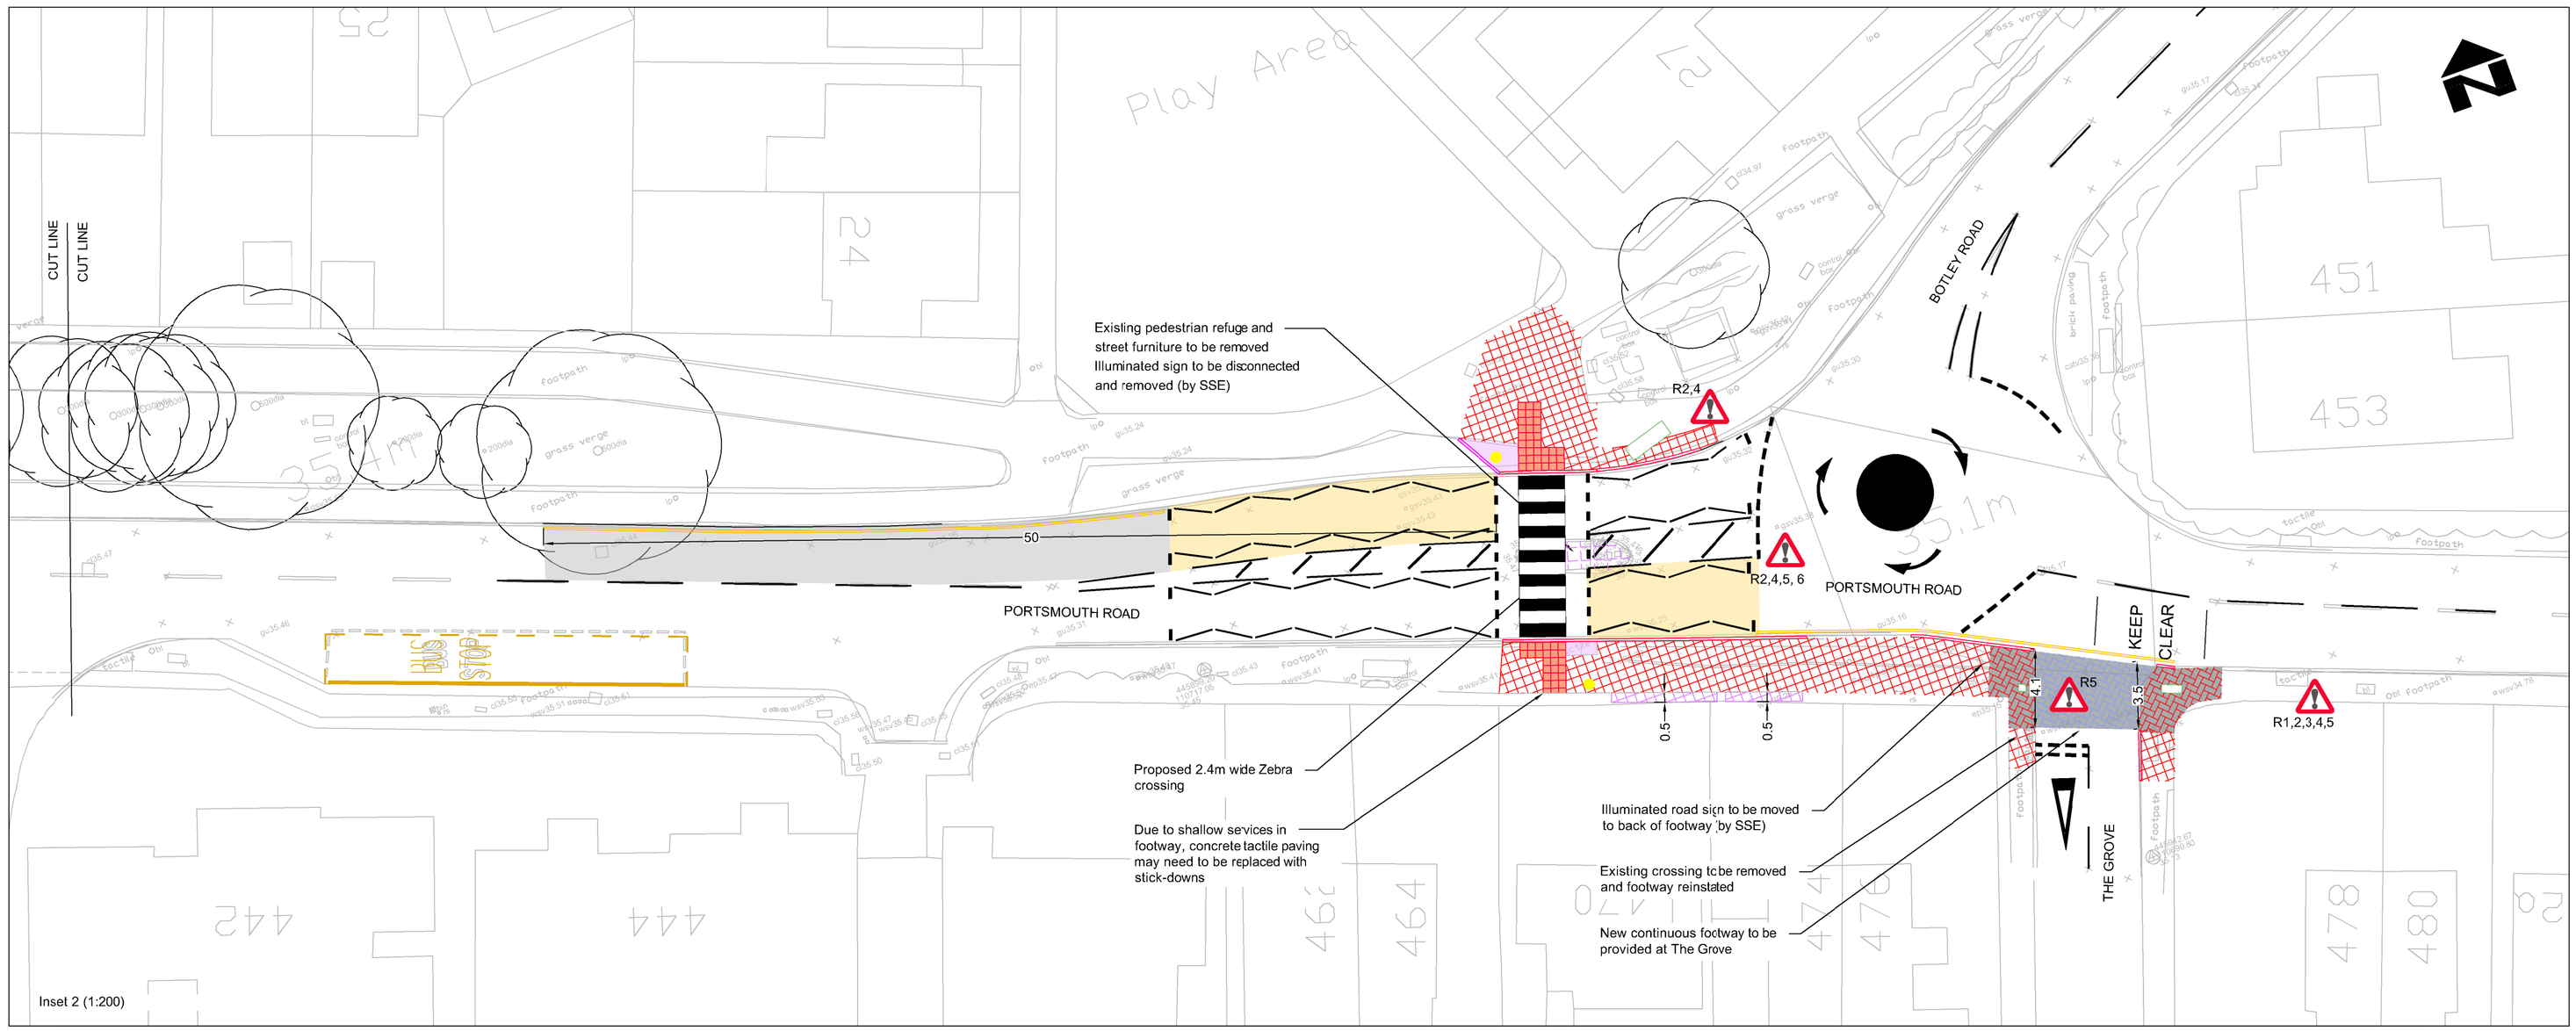

Key:

- Carriageway resurfacing (Ref: drawing 23ATM010-1100-01)
- New footway (Ref: drawing 23ATM010-1100-01)
- Footway reconstruction (Ref: drawing 23ATM010-1100-01)
- Private property drive-way re-grading ((Ref: drawing 23ATM010-1100-01)
- Carriageway construction (full depth) (Ref: drawing 23ATM010-1100-01)
- Texprint. (Ref: drawing 23ATM010-1100-01)
- Buff coloured High Friction Surfacing (Ref: drawing 23ATM010-1100-01)
- Grey coloured High Friction Surfacing (Ref: drawing 23ATM010-1100-01)
- Controlled crossing red coloured tactile paving (Ref: drawing 23ATM010-1100-01)
- New Kerbline (Ref: drawing 23ATM010-1100-01)
- New Edging (Ref: drawing 23ATM010-1100-01)
- 2.2 Proposed dimension
- Proposed double yellow line (Ref: drawing 23ATM010-1200-01)
- Proposed sign (mounted on existing LF) - refer to drawing 23ATM010-1200-01
- Proposed sign (mounted on new sign post) - refer to drawing 23ATM010-1200-01
- NAL 900mm RS140 duckfoot Retention Socket

Notes:

1. All dimensions are in metres unless stated otherwise.
2. Do not scale, if in doubt contact BBLP.
3. This drawing is for information only and shall be read in conjunction with all other scheme drawings showing construction details.
4. All works shall be carried out in accordance with the Specification for Highway Works and Balfour Beatty standard detail drawings.
6. For proposed drainage refer to drawing no. 23/ATM/010/500/01
7. For Kerbs, Footways & Paved Areas refer to drawing no. 23/ATM/010/1100/01
8. For Site Clearance refer to drawing no. 23/ATM/010/200/01
9. For traffic signs and road markings refer to drawing no. 23/ATM/010/1200/01

REV	DATE	DESD / DRWN	CHKD	APPD	AMENDMENT
A	08/04/24	NC	DI	TW	Implementation of review and audit comments into design

DRAWING STATUS

CONSTRUCTION

Balfour Beatty Living Places
Working in partnership
City Depot & Recycling Park
First Avenue, Millbrook
SOUTHAMPTON SO15 0LJ
Tel +44 (0)2380 798010
Fax +44 (0)2380 512883
Web www.bblivingplaces.com
Design Group

SOUTHAMPTON CITY COUNCIL
Southampton City Council
Civic Centre
SOUTHAMPTON SO14 7LY

DRAWING TITLE

Portsmouth Road - Road Safety
Portsmouth Road / Botley Road
General Arrangement

DESIGNED	DRAWN	CHECKED	APPROVED	DATE	SCALE @ A1
DI	DI	MM	TH	01/10/23	As Shown

DRAWING NUMBER	SHEET	REVISION
23/AT/M/010/000/001	1 of 4	A

V6
© Balfour Beatty Living Places

DO NOT SCALE FROM THIS DRAWING