REPRODUCED FROM THE ORDNANCE SURVEY MAPPING WITH THE PERMISSION OF THE CONTROLLER OF HER MAJESTY'S STATIONERY OFFICE CROWN COPYRIGHT. UNAUTHORISED REPRODUCTION INFRINGES CROWN COPYRIGHT AND MAY LEAD TO PROSECUTION OR CIVIL PROCEEDINGS. BALFOUR BEATTY LICENSE No. 100048446.

Inset A

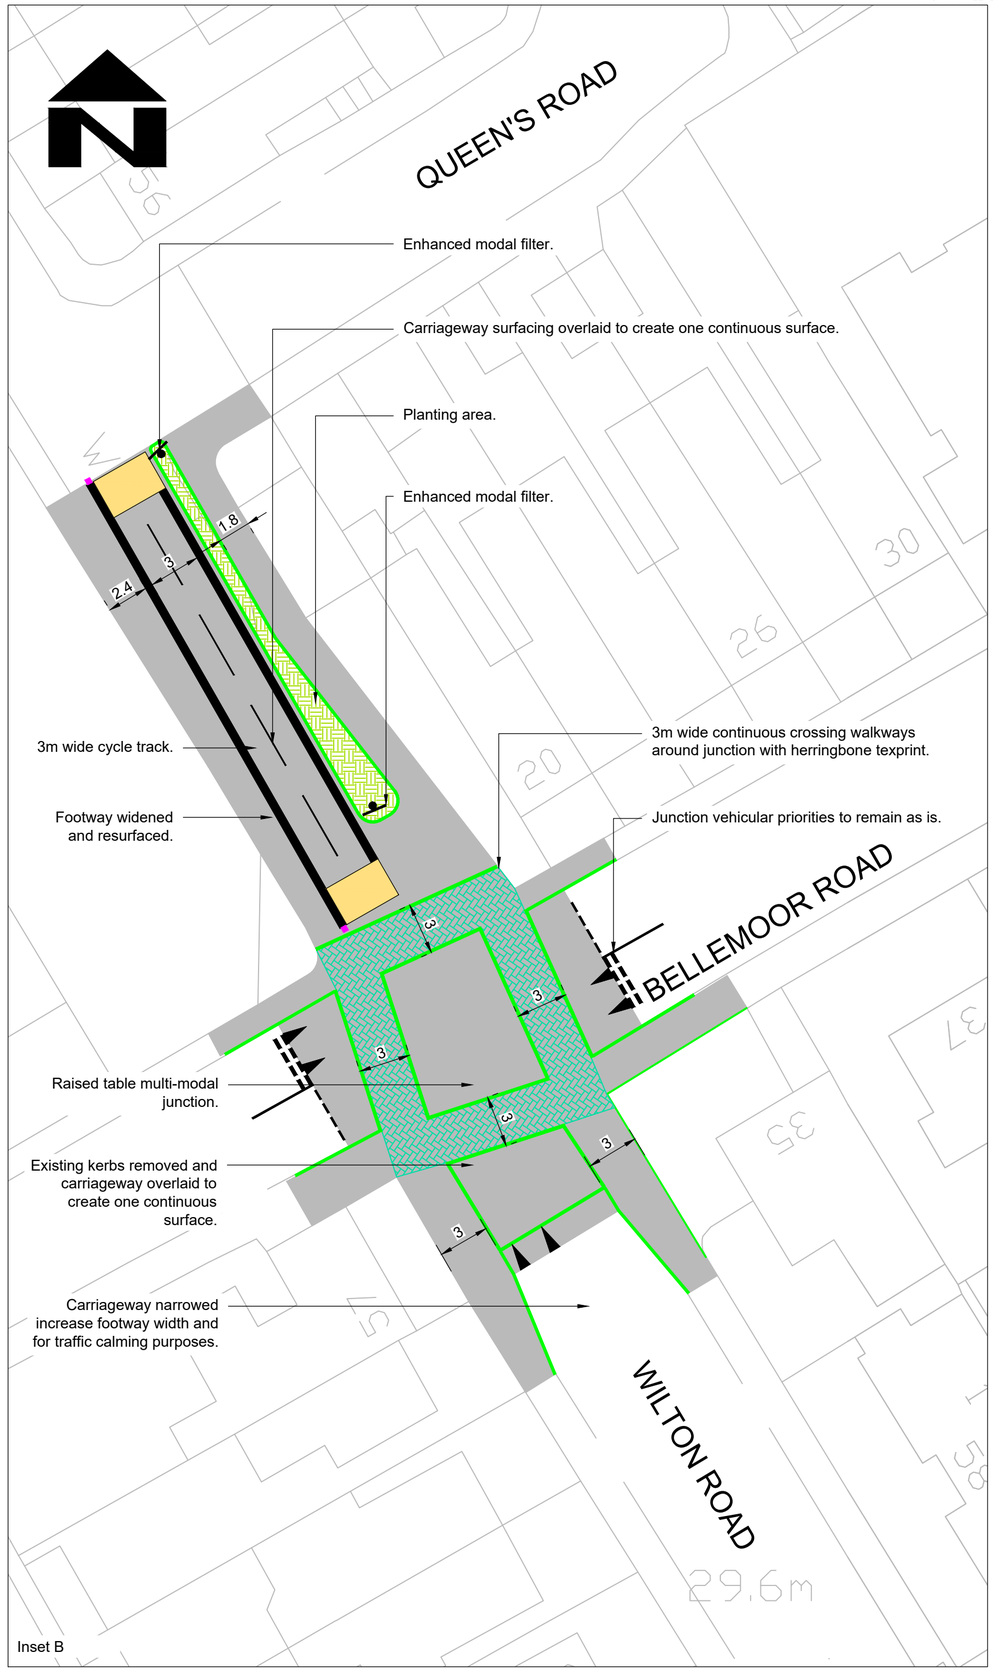

Inset B

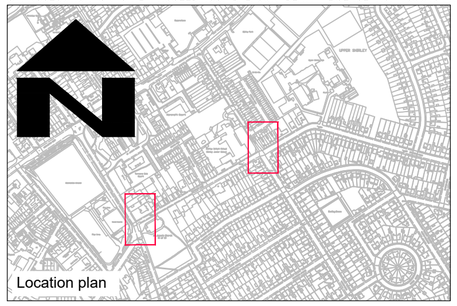

Location plan

KEY:

- Cycleway/footway surfacing
- New kerb
- New planting area
- Continuous crossing - texprint
- Buff tactile paving
- White road markings
- Signage
- Retractable wooden bollard

NOTES:

1. The original of this drawing was created in colour.
2. All dimensions are in metres unless specified otherwise.
3. Do not scale from this drawing.

SAFETY, HEALTH AND ENVIRONMENTAL INFORMATION

IN ADDITION TO THE HAZARDS / RISKS NORMALLY ASSOCIATED WITH THE TYPES OF WORK DETAILED ON THIS DRAWING, NOTE THE FOLLOWING SIGNIFICANT RESIDUAL RISKS (REFERENCE SHALL ALSO BE MADE TO THE DESIGN HAZARD LOG)

CONSTRUCTION

UTILITIES:

- ELECTRICITY UNDERGROUND LV CABLES WITHIN CONSTRUCTION ZONE. HAND DIGGING MAY BE REQUIRED IN SPECIFIED ZONES. DO NOT EXCEED SPECIFIED DEPTHS OF EXCAVATION AND REFER TO C2s, TRIAL HOLE INFORMATION & GPR SURVEY.
- SGN HAVE AN MP GAS MAIN AND MULTIPLE LP GAS MAINS WITHIN THE SITE EXTENTS. MAXIMUM CAUTION TO BE TAKEN DURING EXCAVATION. REFER TO C2s, TRIAL HOLE INFORMATION & GPR SURVEY.
- BT (BURIED), SOUTHERN WATER (SURFACE WATER & FOUL SEWERS AND FRESH WATER TRUNK MAINS), AND VIRGIN MEDIA ARE WITHIN THE SITE EXTENTS. PRIOR TO EXCAVATION, REFER TO C2s, TRIAL HOLE INFORMATION & GPR SURVEY DATA.

MAINTENANCE / CLEANING

STANDARD MATERIALS HAVE BEEN UTILISED AS FAR AS REASONABLY PRACTICABLE FOR EASE OF FUTURE MAINTENANCE.
SECTION 58 TO BE SUBMITTED AT THE COMPLETION OF THE CONSTRUCTION WORKS.

USE

ALL VEHICLE TURNING MOVEMENTS HAVE BEEN DESIGNED IN ACCORDANCE WITH TRAFFIC SIGNS MANUAL CHAPTER 6 TRAFFIC CONTROL (2019) SECTION 1 PARAGRAPH 2.4 FIGURE 2-3.

DECOMMISSIONING / DEMOLITION

THE DECOMMISSIONING OF TRAFFIC SIGNALS AND/OR LIGHTING COLUMNS MUST HAVE THE APPROPRIATE PERMISSIONS SOUGHT PRIOR TO ANY WORKS TAKING PLACE.

REV	DATE	DESD/ DRWN	CHKD	APPD	AMENDMENT

DRAWING STATUS

FOR INFORMATION

Balfour Beatty Living Places
Working in partnership

City Depot & Recycling Park
First Avenue, Millbrook
SOUTHAMPTON SO15 0LJ

Tel +44 (0)2380 798010
Fax +44 (0)2380 512883
Web www.bblivingplaces.com

Design Group

SOUTHAMPTON CITY COUNCIL

Southampton City Council
Civic Centre
SOUTHAMPTON SO14 7LY

DRAWING TITLE

School Streets

Bellemoor Road / Wilton Road modal filter

and Bellemoor Road and St James Road junction

Feasibility design

DESIGNED	DRAWN	CHECKED	APPROVED	DATE	SCALE @ A2
WC	WC	BO/DS	TH	26/07/2021	1:250

DRAWING NUMBER	SHEET	REVISION
21/AT/M/013/001	1 of 1	0

V5

© Balfour Beatty Living Places

DO NOT SCALE FROM THIS DRAWING

S:\Design Teams\Design\14. 2021-2022 SCHEMES\21ATM013A - School Streets Bellemoor Road\B. Technical\Design Drawings\21ATM013_001 Feasibility Design.dwg, 29/07/2021 12:15:23, DWG To PDF.pc3