
REPRODUCED FROM THE ORDNANCE SURVEY MAPPING WITH THE PERMISSION OF THE CONTROLLER OF HIS MAJESTY'S STATIONERY OFFICE CROWN COPYRIGHT AND DATABASE RIGHTS 2025 . UNAUTHORISED REPRODUCTION INFRINGES CROWN COPYRIGHT AND MAY LEAD TO PROSECUTION OR CIVIL PROCEEDINGS. BALFOUR BEATTY LICENSE No. AC0000850618

WOOLSTON

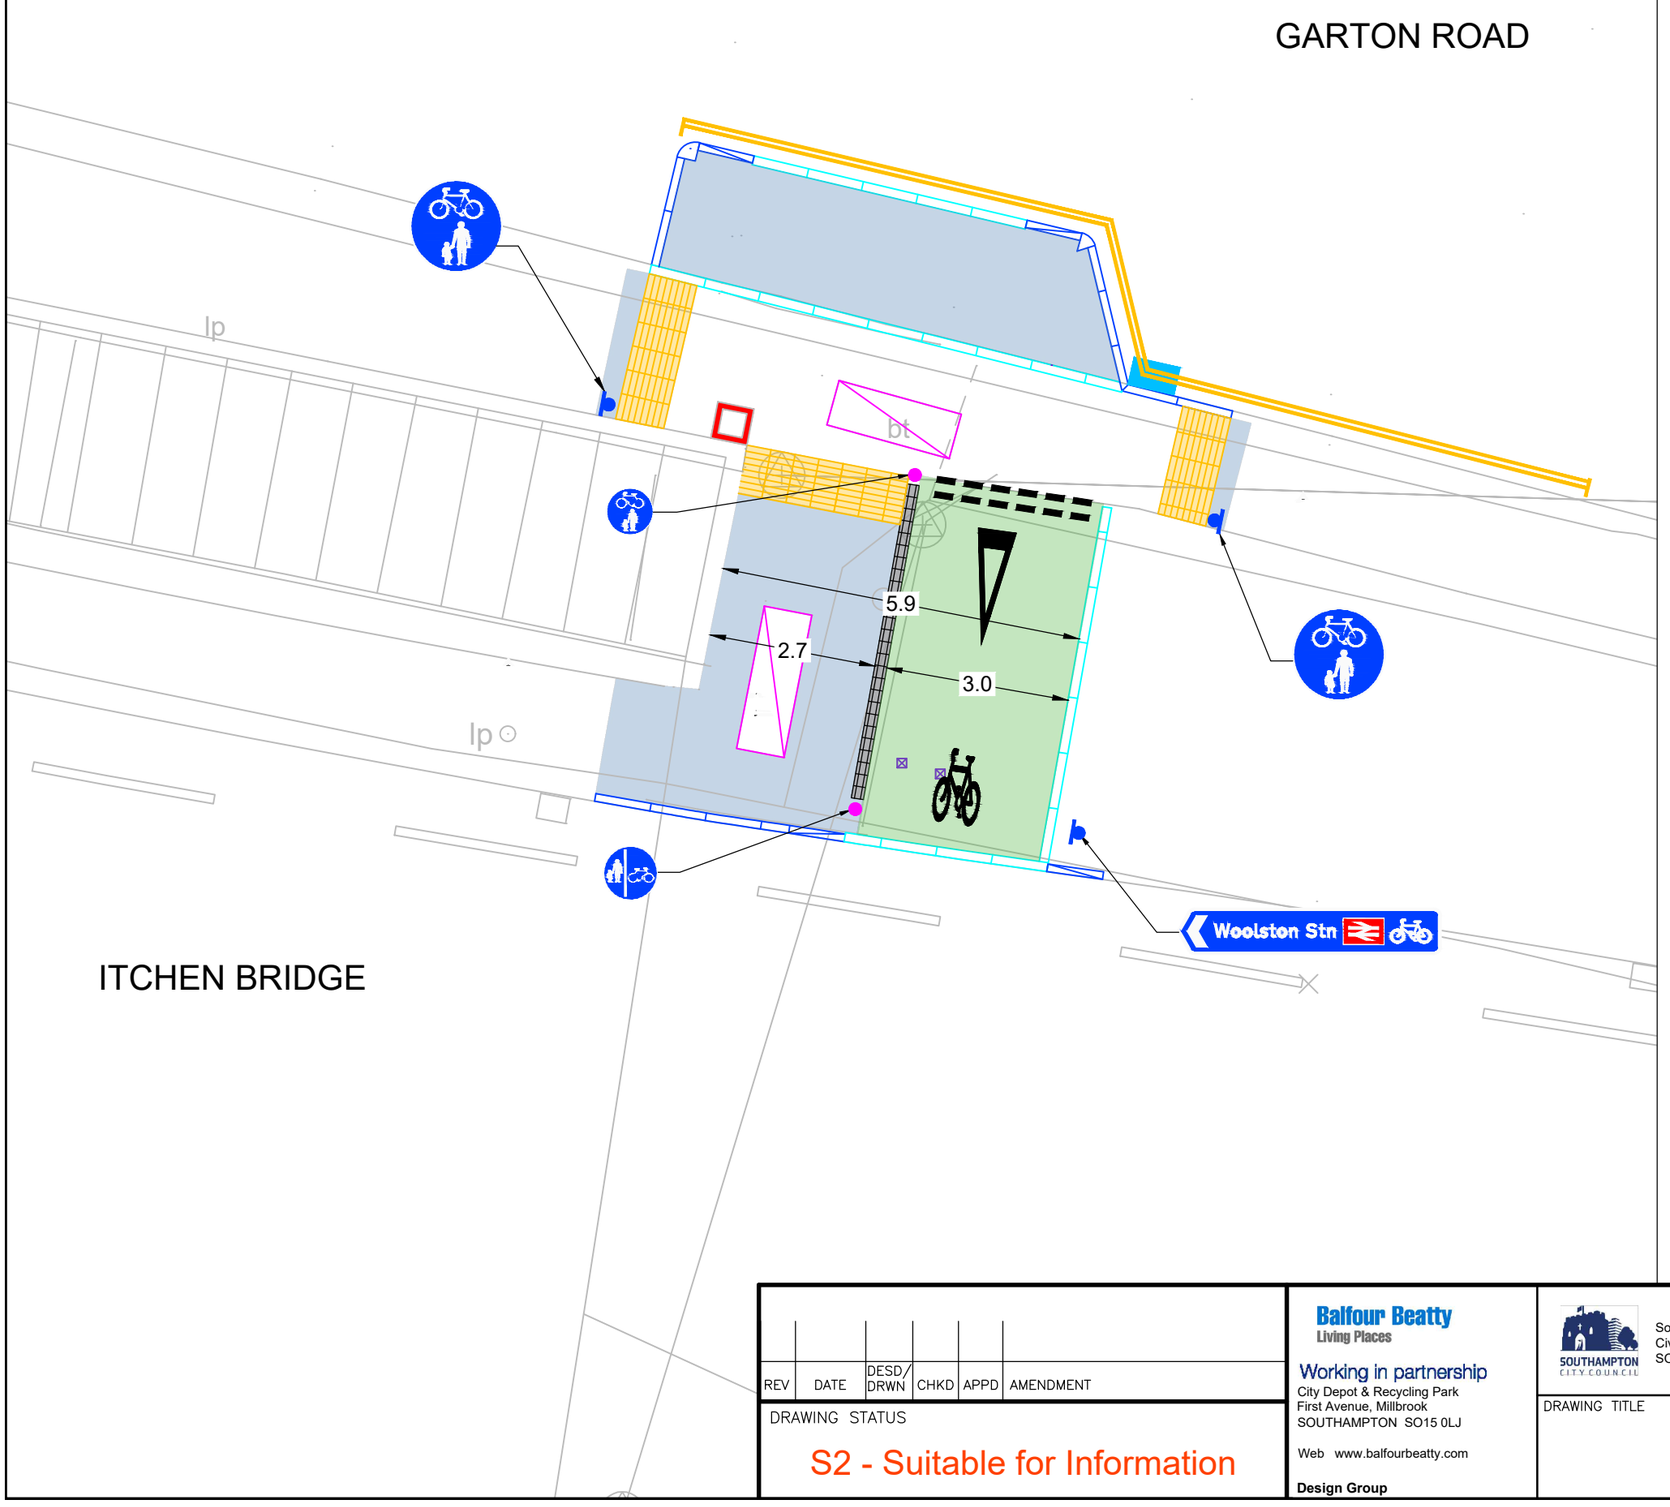

Key:

- Buff coloured PCC corduroy paving
- New flexible footway
- Green HFS surfacing over new flexible footway
- PCC HB2 kerb
- PCC HB2 to CS2 drop kerb
- PCC QHB quadrant kerb
- PCC CDB cycle demarcation block
- PCC CS2 channel kerb
- Road markings (double yellows)
- Road markings (white)
- New traffic sign face mounted on new post
- New bollard
- Existing Belly Bin relocated
- Inspection chamber to be retained
- Inspection chamber cover to be replaced and adjusted to new footway levels
- Existing gully to be retained

Notes:

1. The original of this drawing was created in colour.
2. All dimensions are in metres unless otherwise specified.
3. Do not scale from this drawing.
4. Drawing shall be read in conjunction with all relevant scheme drawings.
5. All works shall be carried out in accordance with the Specification for Highway Works and Balfour Beatty standard drawings.

REV	DATE	DESD/ DRWN	CHKD	APPD	AMENDMENT

DRAWING STATUS

S2 - Suitable for Information

Balfour Beatty
Living Places

Working in partnership
City Depot & Recycling Park
First Avenue, Millbrook
SOUTHAMPTON SO15 0LJ

Web www.balfourbeatty.com

Design Group

Southampton City Council
Civic Centre
SOUTHAMPTON SO14 7LY

DESIGNED	DRAWN	DATE	SHEET	REVISION
DS	DS	07/10/2026	1 of 1	V1.1
CHECKED	APPROVED	SCALE @ A3 1:100		

DRAWING TITLE

THE CITY OF SOUTHAMPTON
GARTON ROAD
CYCLE FACILITIES

DRAWING NUMBER

TRA062-XX-DR-CH-00100-TRO/PN/001