


REPRODUCED FROM THE ORDNANCE SURVEY MAPPING WITH THE PERMISSION OF THE CONTROLLER OF HIS MAJESTY'S STATIONERY OFFICE CROWN COPYRIGHT AND DATABASE RIGHTS 2025. UNAUTHORISED REPRODUCTION INFRINGES CROWN COPYRIGHT AND MAY LEAD TO PROSECUTION OR CIVIL PROCEEDINGS. BALFOUR BEATTY LICENSE No. AC0000850618

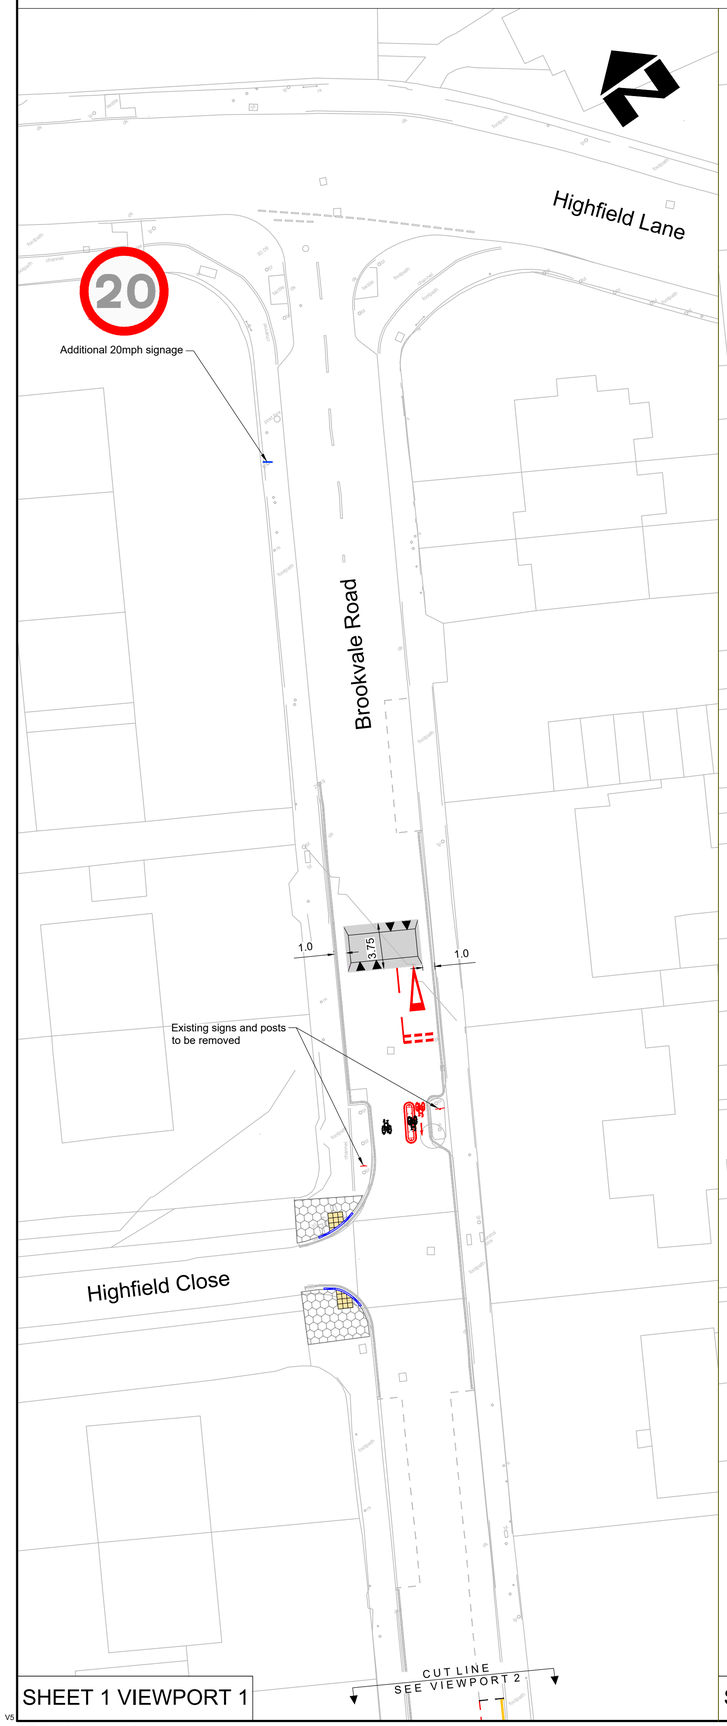

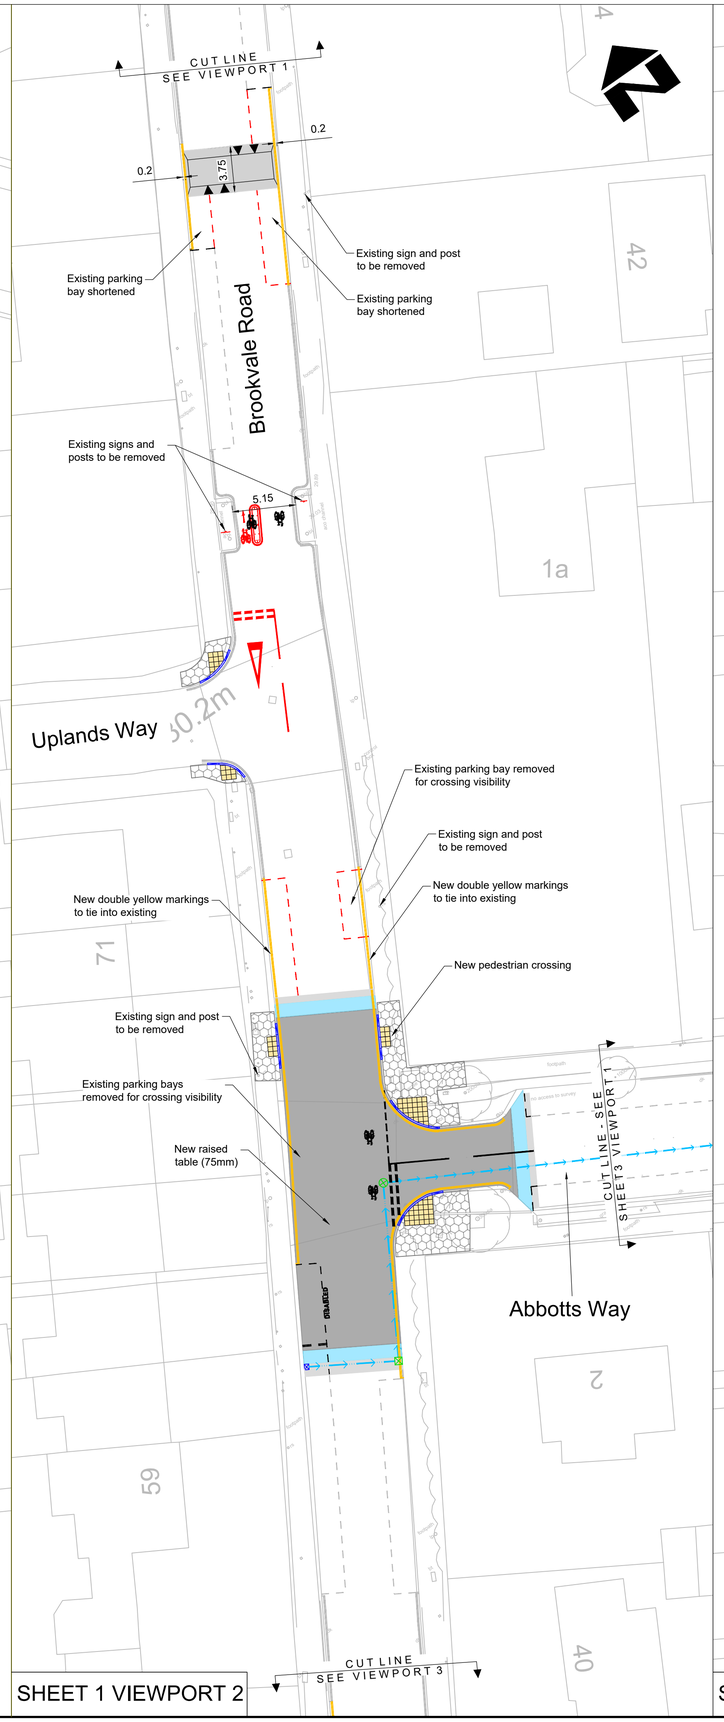



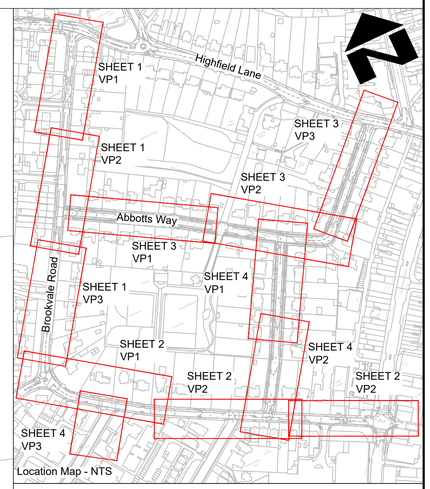

Key:

- Proposed road markings
- Proposed road markings
- Proposed cycle symbol marking
- Existing road markings to remain
- Existing road markings to be removed
- Buff coloured blister tactile paving
- Flexible footway resurfacing
- New kerb
- Carriageway resurfacing
- Carriageway junction table overlay
- Carriageway junction table ramp
- New speed cushion (surface-fixed) (3m x 1.65m x 0.075m) (Indicative position)
- New bituminous road hump (75mm height) (Indicative position)
- New sign mounted on existing lighting column
- New sign mounted on new post
- New gully
- New combined catchpit-gully
- New manhole
- New drainage pipe
- Existing Southern Water manhole/catchpit
- Lane separator and bollards to be removed

DRAWING STATUS

FOR INFORMATION

Balfour Beatty Living Places
Working in partnership
City Depot & Recycling Park
First Avenue, Millbrook
SOUTHAMPTON SO15 0LJ
Web www.balfourbeatty.com
Design Group

SOUTHAMPTON CITY COUNCIL
Southampton City Council
Civic Centre
SOUTHAMPTON SO14 7LY

DRAWING TITLE

Highfield, Active Travel Zone

General Arrangement - Consultation

DRAWING NUMBER	SHEET	DATE
CRXLS011-BAL-TRA070-XX-DR-CH-00104	1 of 4	02/11/26

V5

© Balfour Beatty Living Places

DO NOT SCALE FROM THIS DRAWING

REPRODUCED FROM THE ORDNANCE SURVEY MAPPING WITH THE PERMISSION OF THE CONTROLLER OF HIS MAJESTY'S STATIONERY OFFICE CROWN COPYRIGHT AND DATABASE RIGHTS 2025. UNAUTHORISED REPRODUCTION INFRINGES CROWN COPYRIGHT AND MAY LEAD TO PROSECUTION OR CIVIL PROCEEDINGS. BALFOUR BEATTY LICENSE No. AC0000850618

CUT LINE - SEE SHEET 1 VIEWPORT 3

Humps for 420 yards

Humps for 350 yards

Blenheim Avenue

20

Additional 20mph signage

New double yellow markings to tie into existing

0.2

3.75

1.0


Brookvale Road

Winn Road

CUT LINE - SEE SHEET 4 VIEWPORT 3

CUT LINE SEE VIEWPORT 2

SHEET 2 VIEWPORT 1

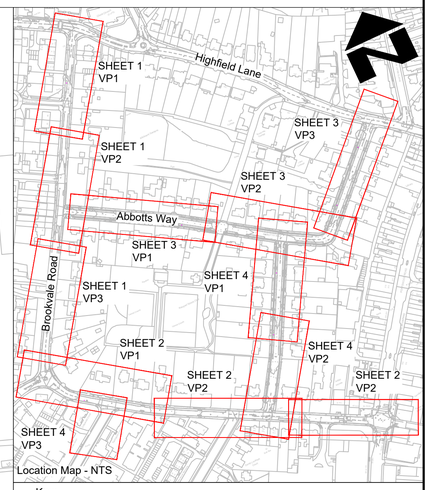

Location Map - NTS

CUT LINE SEE VIEWPORT 1

Brookvale Road

24.1m

LB

20

Additional 20mph signage

Russell Place

CUT LINE - SEE SHEET 4 VIEWPORT 2

21.4m

BROOKVALE ROAD

CUT LINE SEE VIEWPORT 3

Humps for 660 yards

Humps for 100 yards

Westwood Road

63

15b

15a

13b

13a

11b

11a

9

SHEET 2 VIEWPORT 2

Humps for 760 yards

CUT LINE SEE VIEWPORT 2

1 to 12

13 to 20

14 to 18

Portswood Centre

18.9m

Portswood Road

8

SLOW

Bus Shelter

Brookvale Road

SHEET 2 VIEWPORT 3

Key:

- Proposed road markings
- Proposed road markings
- Proposed cycle symbol marking
- Existing road markings to remain
- Existing road markings to be removed
- Buff coloured blister tactile paving
- Flexible footway resurfacing
- New kerb
- Carriageway resurfacing
- Carriageway junction table overlay
- Carriageway junction table ramp
- New speed cushion (surface-fixed) (3m x 1.65m x 0.075m) (Indicative position)
- New bituminous road hump (75mm height) (Indicative position)
- New sign mounted on existing lighting column
- New sign mounted on new post
- New gully
- New combined catchpit-gully
- New manhole
- New drainage pipe
- Existing Southern Water manhole/catchpit
- Lane separator and bollards to be removed

DRAWING STATUS

FOR INFORMATION

Balfour Beatty Living Places
Working in partnership
Design Group

City Depot & Recycling Park
First Avenue, Millbrook
SOUTHAMPTON SO15 0LJ

Web www.balfourbeatty.com

SOUTHAMPTON CITY COUNCIL

Southampton City Council
Civic Centre
SOUTHAMPTON SO14 7LY

DRAWING TITLE

Highfield, Active Travel Zone


General Arrangement - Consultation

DRAWING NUMBER	SHEET	DATE
CRXLS011-BAL-TRA070-XX-DR-CH-00105	2 of 4	03/11/26


© Balfour Beatty Living Places

DO NOT SCALE FROM THIS DRAWING


REPRODUCED FROM THE ORDNANCE SURVEY MAPPING WITH THE PERMISSION OF THE CONTROLLER OF HIS MAJESTY'S STATIONERY OFFICE CROWN COPYRIGHT AND DATABASE RIGHTS 2025. UNAUTHORISED REPRODUCTION INFRINGES CROWN COPYRIGHT AND MAY LEAD TO PROSECUTION OR CIVIL PROCEEDINGS. BALFOUR BEATTY LICENSE No. AC0000850618

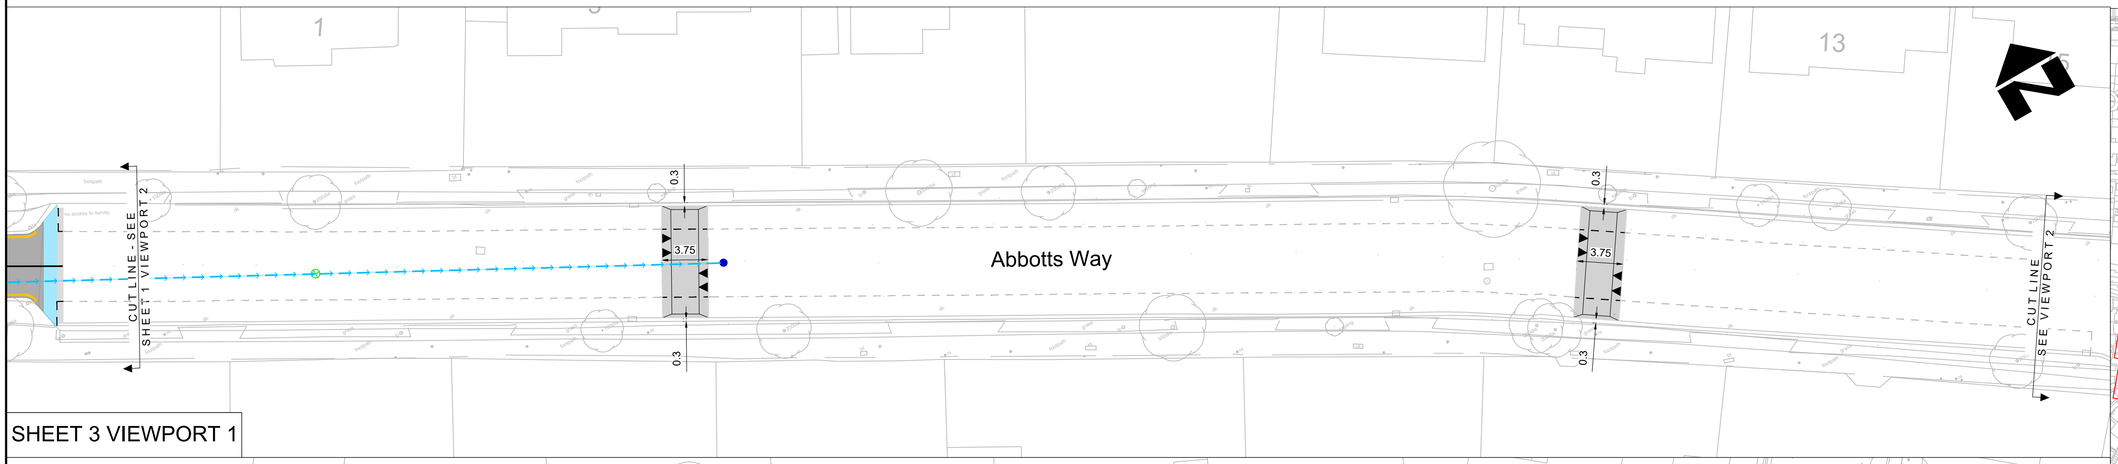


SHEET 3 VIEWPORT 1

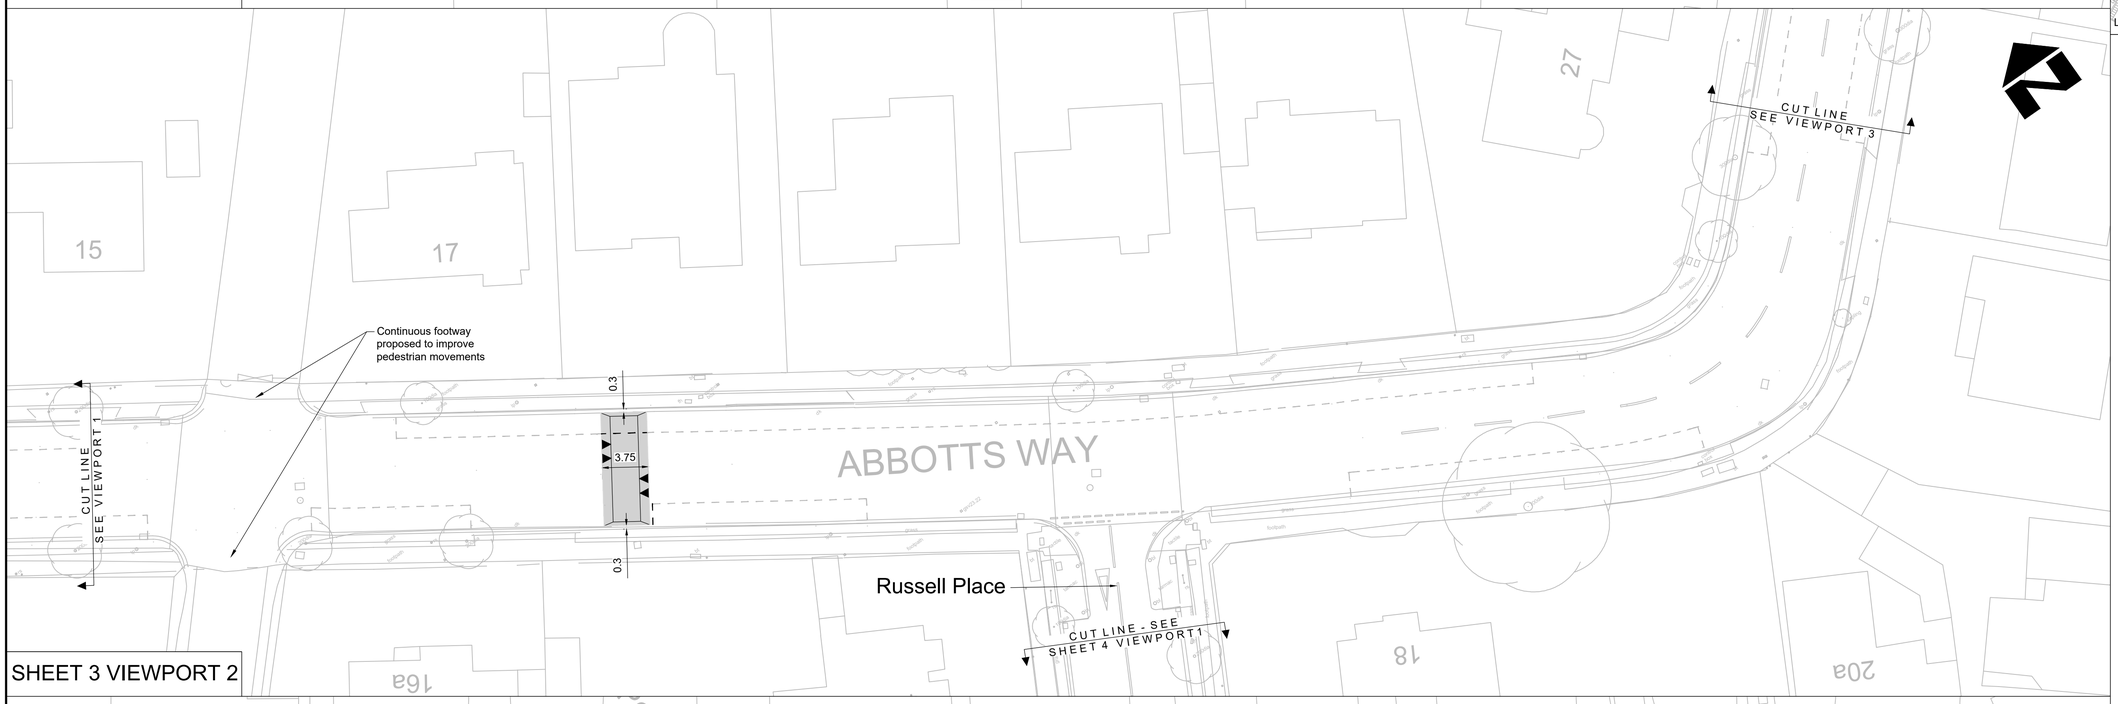

SHEET 3 VIEWPORT 2

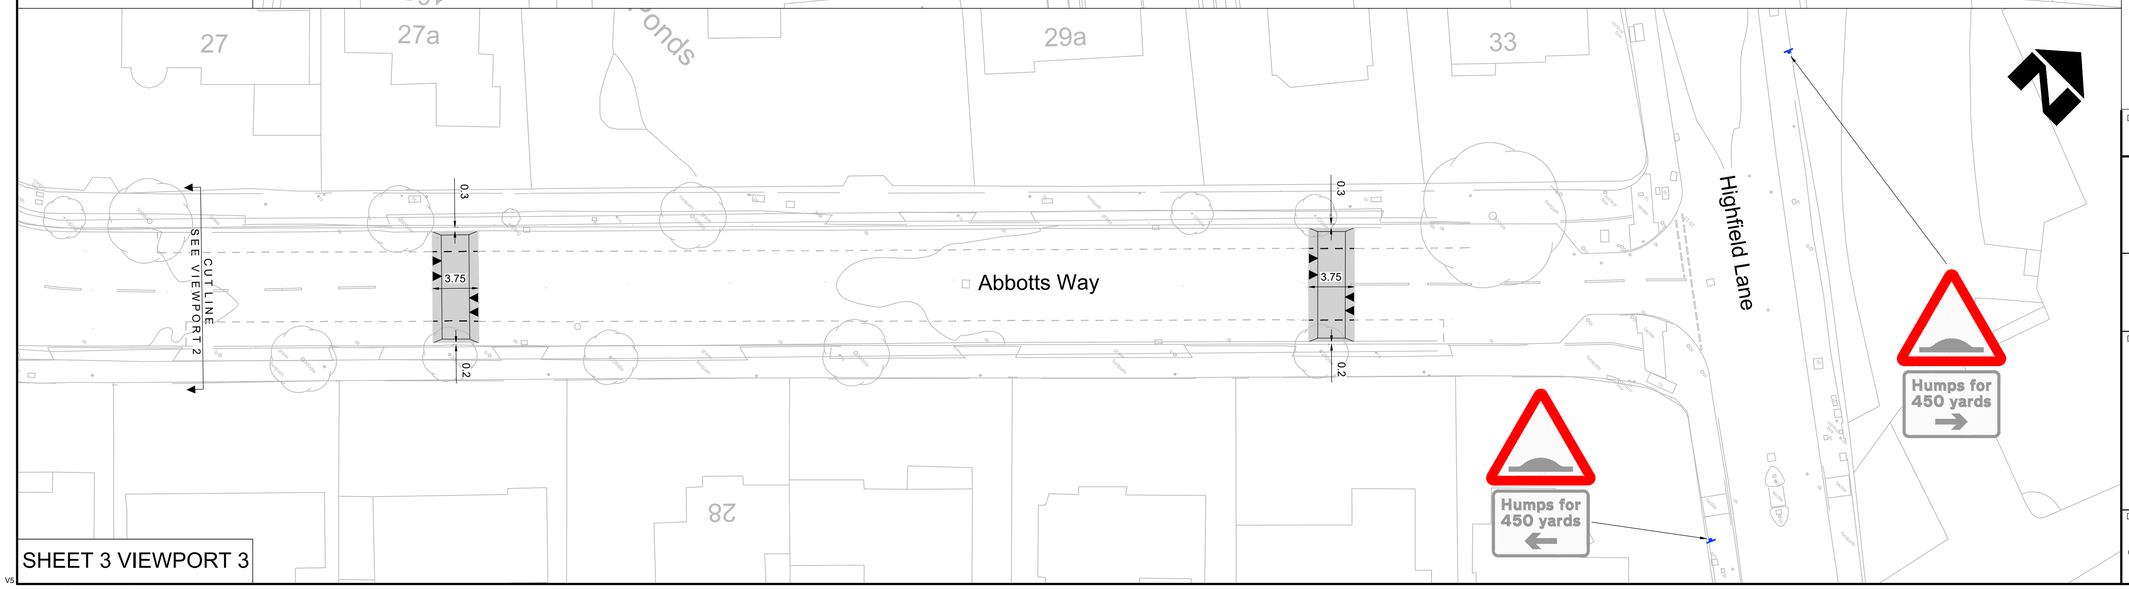

SHEET 3 VIEWPORT 3

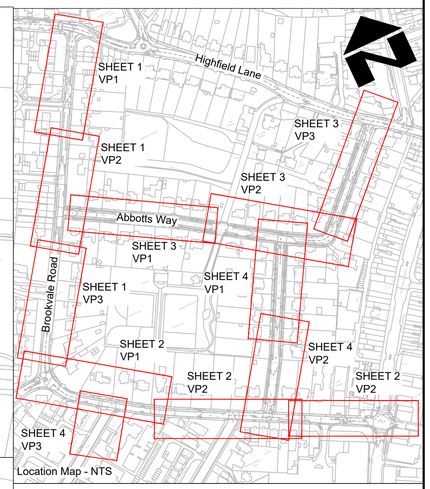

Location Map - NTS

Key:

- Proposed road markings
- Proposed road markings
- Proposed cycle symbol marking
- Existing road markings to remain
- Existing road markings to be removed
- Buff coloured blister tactile paving
- Flexible footway resurfacing
- New kerb
- Carriageway resurfacing
- Carriageway junction table overlay
- Carriageway junction table ramp
- New speed cushion (surface-fixed) (3m x 1.65m x 0.075m) (Indicative position)
- New bituminous road hump (75mm height) (Indicative position)
- New sign mounted on existing lighting column
- New sign mounted on new post
- New gully
- New combined catchpit-gully
- New manhole
- New drainage pipe
- Existing Southern Water manhole/catchpit
- Lane separator and bollards to be removed

DRAWING STATUS

FOR INFORMATION

Balfour Beatty Living Places
Working in partnership
City Depot & Recycling Park
First Avenue, Millbrook
SOUTHAMPTON SO15 0LJ
Web www.balfourbeatty.com
Design Group

SOUTHAMPTON CITY COUNCIL
Southampton City Council
Civic Centre
SOUTHAMPTON SO14 7LY

DRAWING TITLE

Highfield, Active Travel Zone

General Arrangement - Consultation


DRAWING NUMBER	SHEET	DATE
CRXLS011-BAL-TRA070-XX-DR-CH-00106	3 of 4	02/11/26

© Balfour Beatty Living Places


V5

DO NOT SCALE FROM THIS DRAWING


REPRODUCED FROM THE ORDNANCE SURVEY MAPPING WITH THE PERMISSION OF THE CONTROLLER OF HIS MAJESTY'S STATIONERY OFFICE CROWN COPYRIGHT AND DATABASE RIGHTS 2025. UNAUTHORISED REPRODUCTION INFRINGES CROWN COPYRIGHT AND MAY LEAD TO PROSECUTION OR CIVIL PROCEEDINGS. BALFOUR BEATTY LICENSE No. AC0000850618

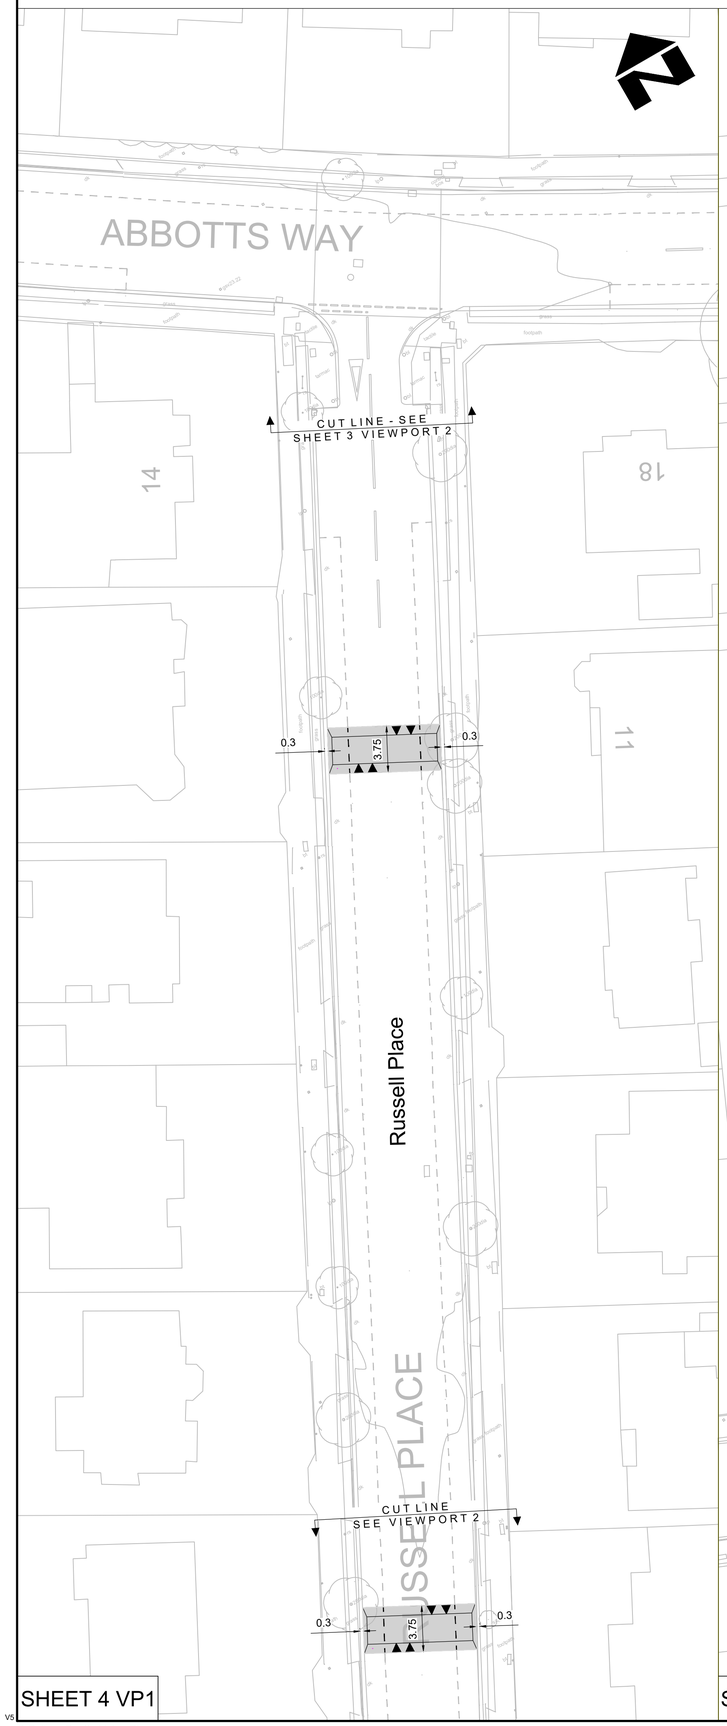


SHEET 4 VP1

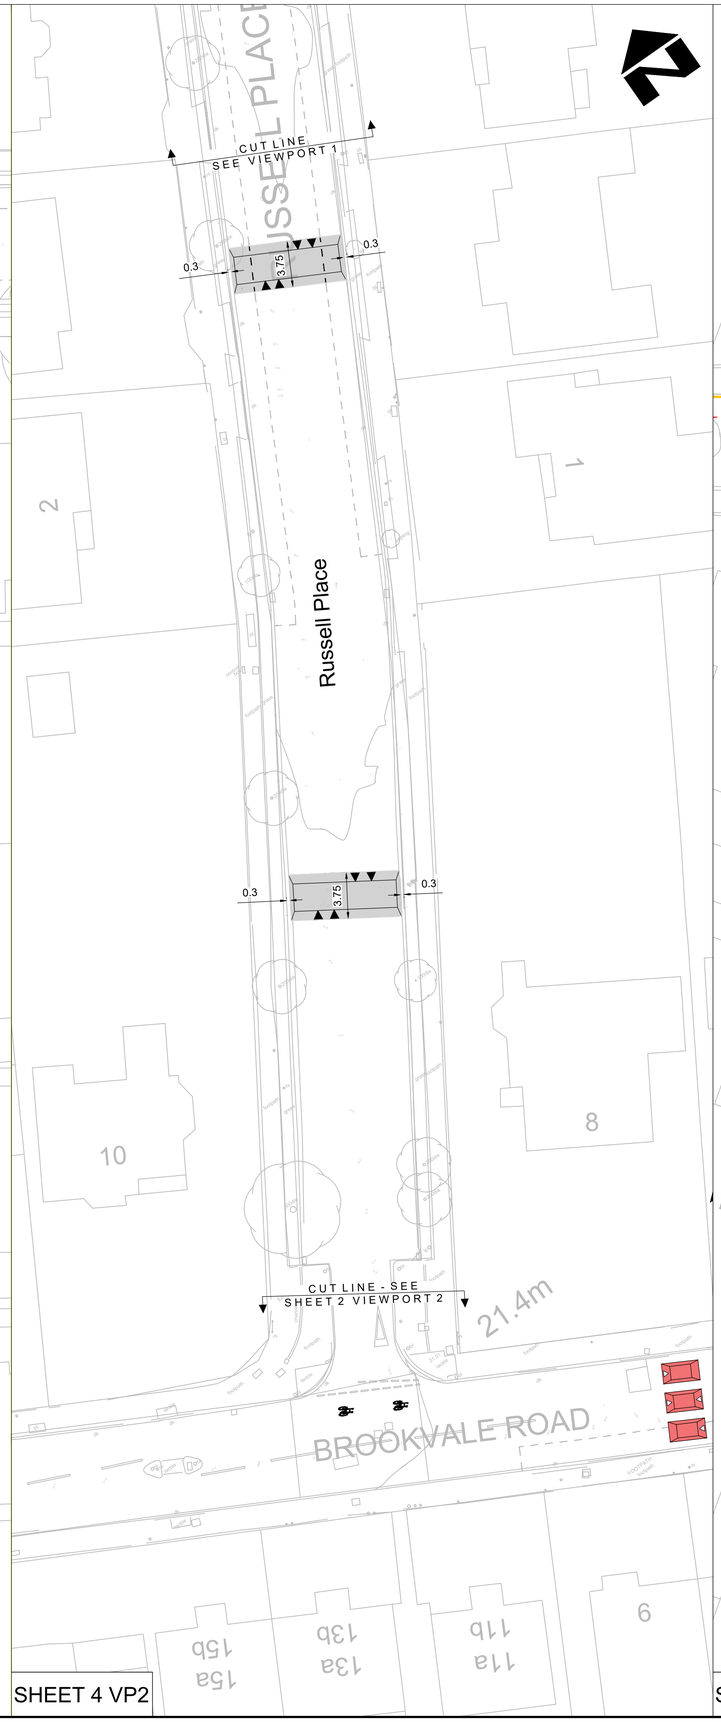

SHEET 4 VP2

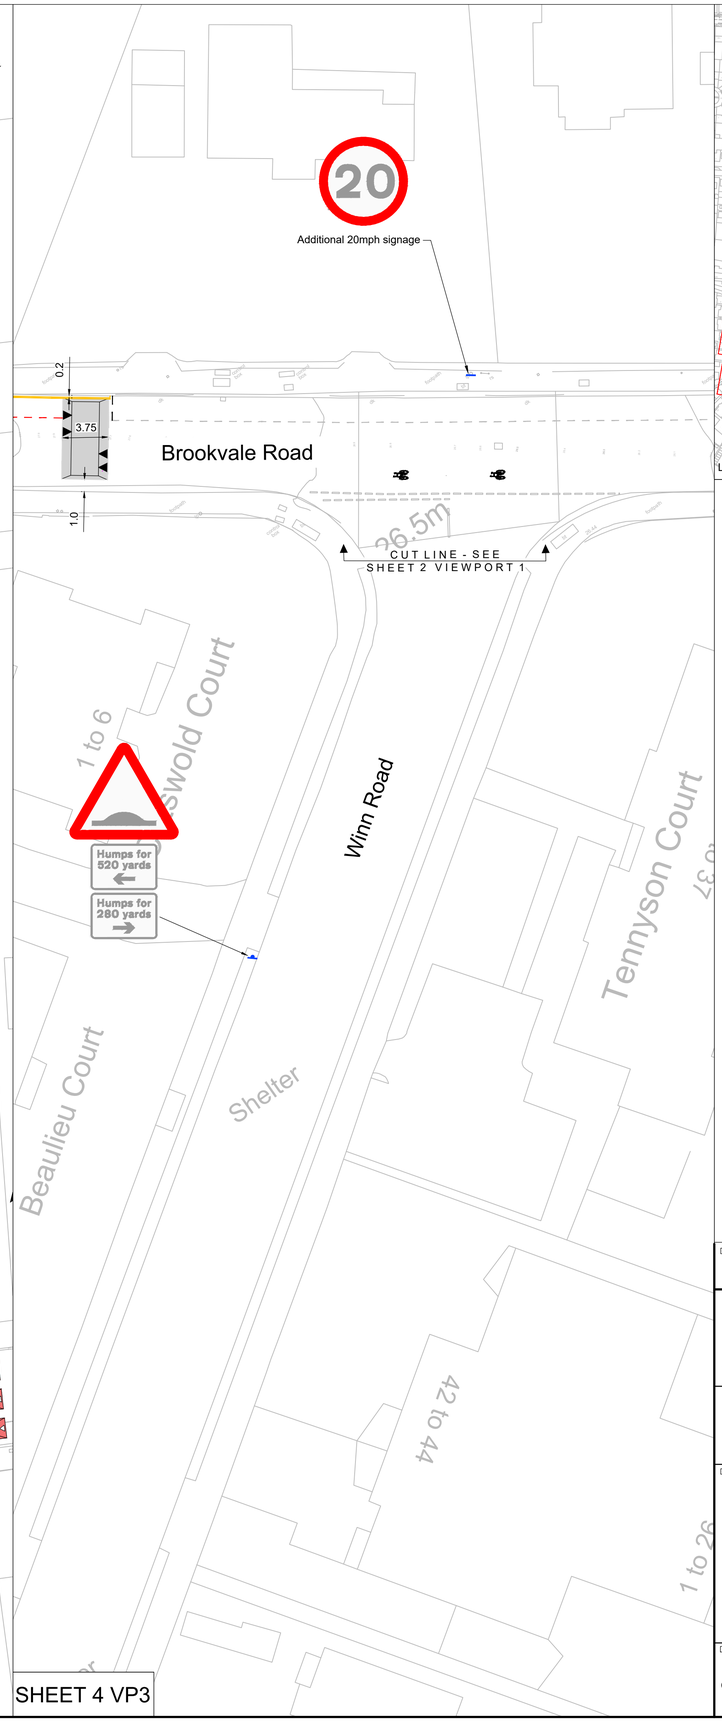

SHEET 4 VP3

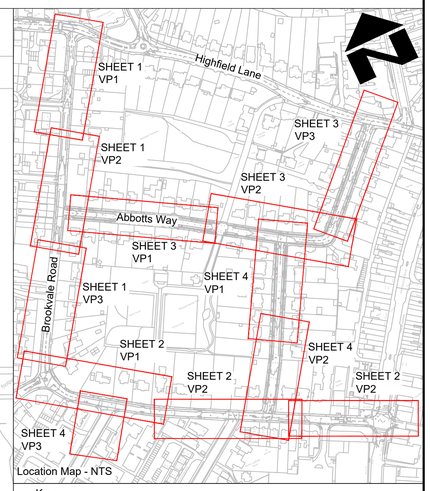

Location Map - NTS

Key:

- Proposed road markings
- Proposed road markings
- Proposed cycle symbol marking
- Existing road markings to remain
- Existing road markings to be removed
- Buff coloured blister tactile paving
- Flexible footway resurfacing
- New kerb
- Carriageway resurfacing
- Carriageway junction table overlay
- Carriageway junction table ramp
- New speed cushion (surface-fixed) (3m x 1.65m x 0.075m) (Indicative position)
- New bituminous road hump (75mm height) (Indicative position)
- New sign mounted on existing lighting column
- New sign mounted on new post
- New gully
- New combined catchpit-gully
- New manhole
- New drainage pipe
- Existing Southern Water manhole/catchpit
- Lane separator and bollards to be removed

DRAWING STATUS

FOR INFORMATION

Balfour Beatty Living Places
Working in partnership
City Depot & Recycling Park
First Avenue, Millbrook
SOUTHAMPTON SO15 0LJ
Web www.balfourbeatty.com
Design Group

SOUTHAMPTON CITY COUNCIL
Southampton City Council
Civic Centre
SOUTHAMPTON SO14 7LY

DRAWING TITLE

Highfield, Active Travel Zone

General Arrangement - Consultation

DRAWING NUMBER	SHEET	DATE
CRXLS011-BAL-TRA070-XX-DR-CH-00107	4 of 4	02/11/26

© Balfour Beatty Living Places

DO NOT SCALE FROM THIS DRAWING